


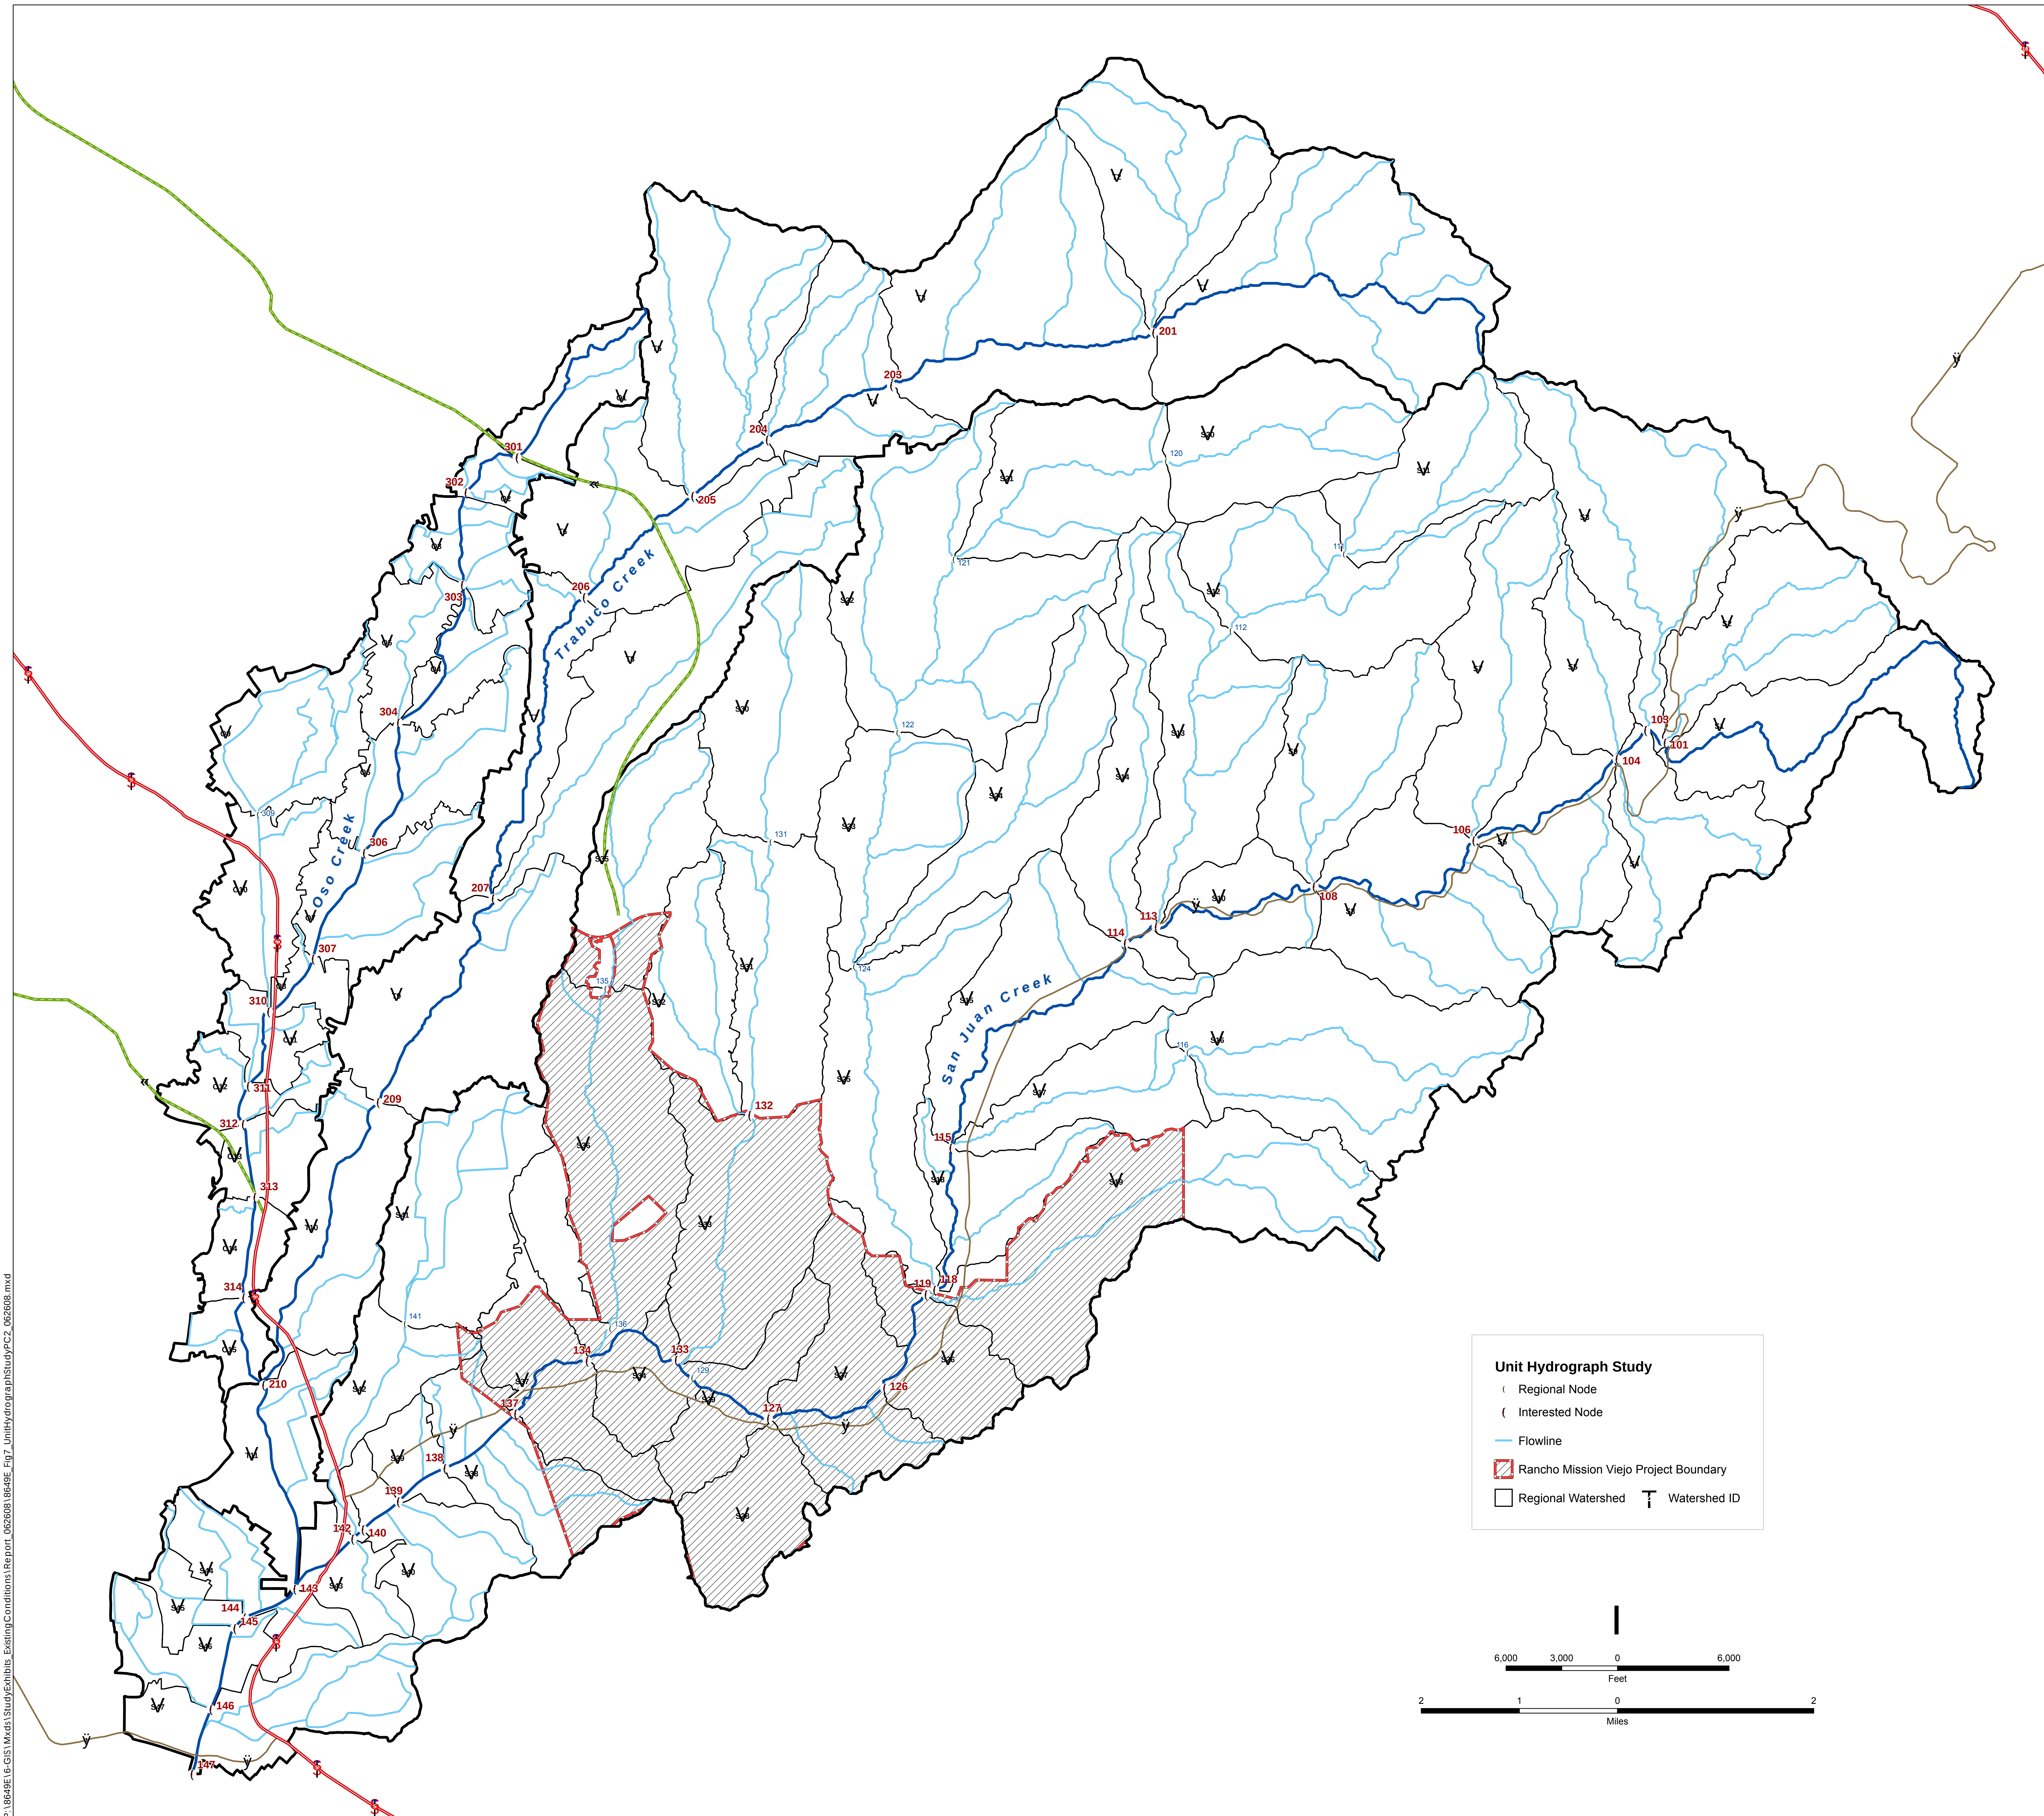

100

SCALE

 $1^{\circ} = 3000''$

DESIGNED	CD
----------	----

DRAWING CD

CHECKED

DATE 11/06/07

1000

SAN JUAN CREEK - RUNOFF MANAGEMENT PLAN

ORANGE COUNTY

A
C

EXISTING CONDITIONS

EXHIBIT



**PACIFIC ADVANCED
CIVIL ENGINEERING**
17520 NEWHOPE STREET, SUITE 200
FOUNTAIN VALLEY, CA 92708

Unit Hydrograph Study


- Regional Node


(Interested Nod

- Flowline

 Rancho Mission Viejo Project Boundary

 Regional Watershed Watershed ID

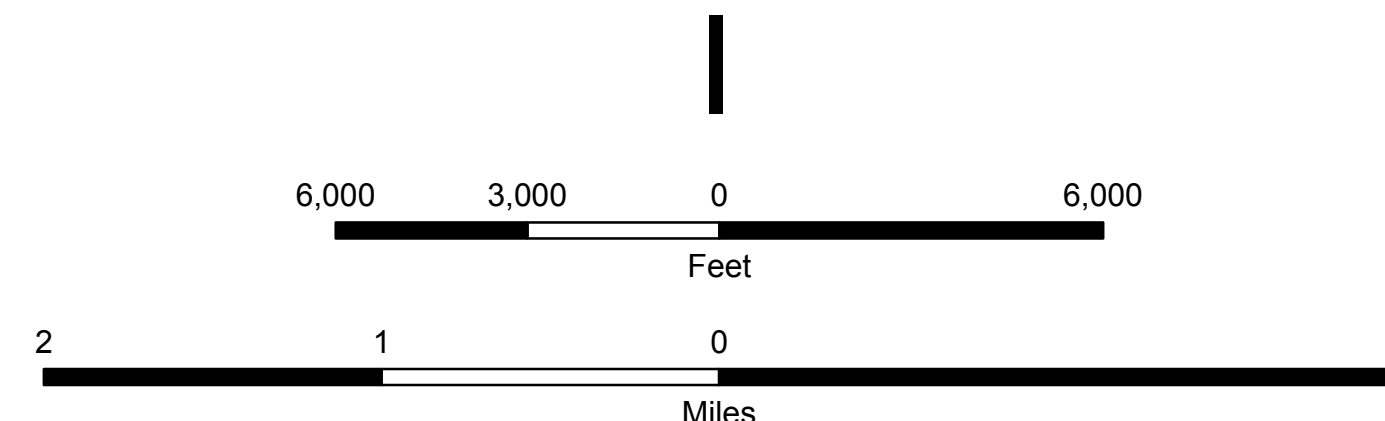

 

- LEGEND**
- DRAINAGE BOUNDARY
 - - - SUBAREA BOUNDARY
 - PA 2 BOUNDARY
 - PA 3 BOUNDARY
 - PA 4 BOUNDARY
 - PA 5 BOUNDARY
 - 100 HYDROLOGY NODE
 - S33
S33-05.6
27.4 REGIONAL AREA DESIGNATION
 - 139 REGIONAL NODE

